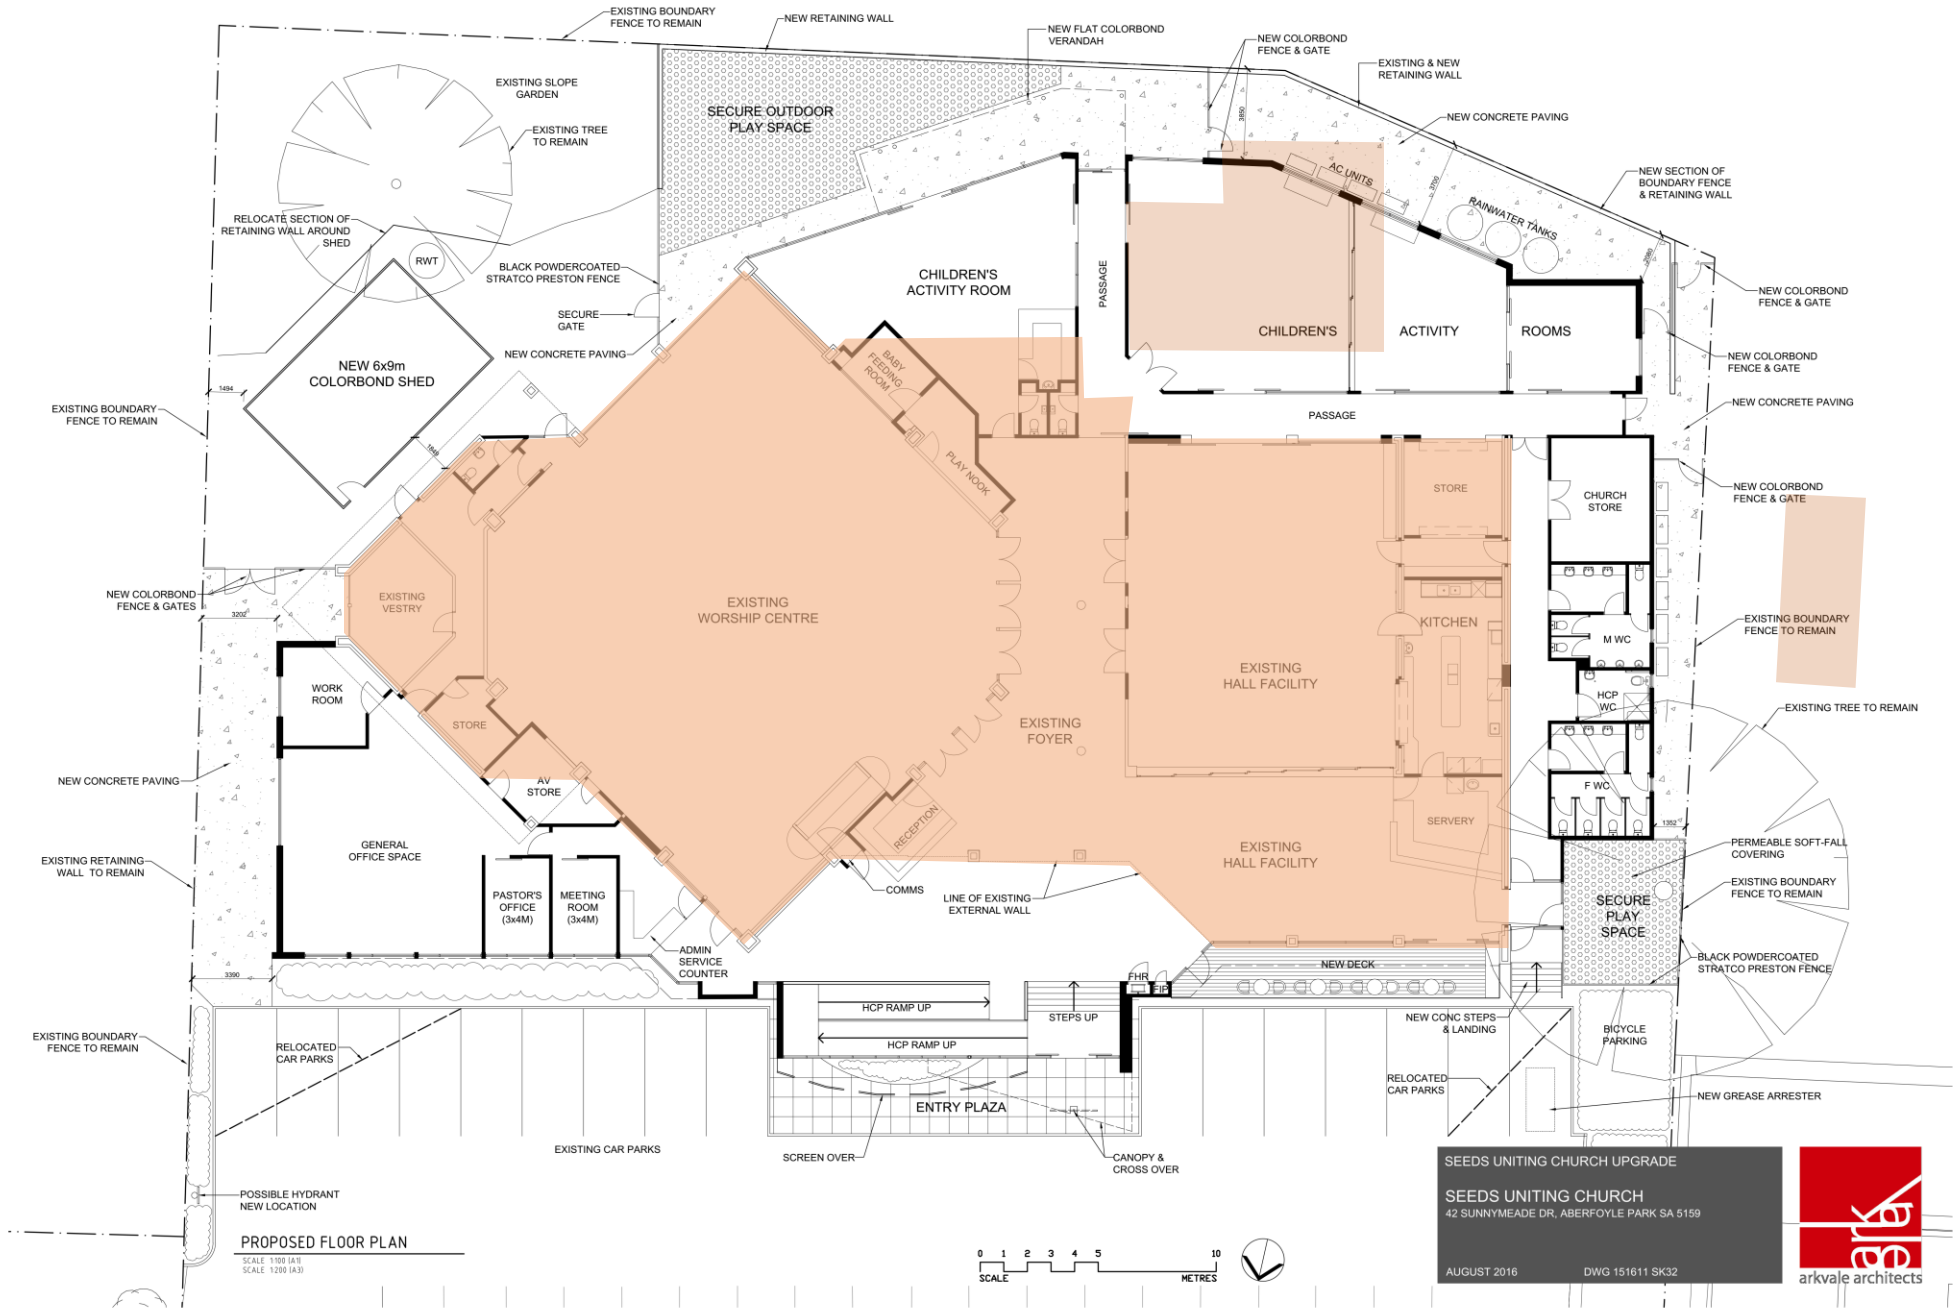
EXISTING BOUNDARY FENCE TO REMAIN
NEW RETAINING WALL
NEW FLAT COLORBOND VERANDAH
NEW COLORBOND FENCE & GATE
EXISTING & NEW RETAINING WALL
NEW CONCRETE PAVING
NEW SECTION OF BOUNDARY FENCE & RETAINING WALL
EXISTING SLOPE GARDEN
EXISTING TREE TO REMAIN
SECURE OUTDOOR PLAY SPACE
AC UNITS
RAINWATER TANKS
RELOCATE SECTION OF RETAINING WALL AROUND SHED
RWT
BLACK POWDERCOATED STRATCO PRESTON FENCE
SECURE GATE
NEW CONCRETE PAVING
CHILDREN'S ACTIVITY ROOM
PASSAGE
CHILDREN'S ACTIVITY ROOMS
NEW 6x9m COLORBOND SHED
BABY FEEDING ROOM
PLAY NOOK
PASSAGE
STORE
CHURCH STORE
KITCHEN
M WC
HCP WC
F WC
SERVERY
EXISTING VESTRY
EXISTING WORSHIP CENTRE
EXISTING FOYER
EXISTING HALL FACILITY
WORK ROOM
STORE
AV STORE
GENERAL OFFICE SPACE
RECEPTION
COMMS
LINE OF EXISTING EXTERNAL WALL
PASTOR'S OFFICE (3x4M)
MEETING ROOM (3x4M)
ADMIN SERVICE COUNTER
NEW DECK
FHR
HCP RAMP UP
HCP RAMP UP
STEPS UP
ENTRY PLAZA
SCREEN OVER
CANOPY & CROSS OVER
EXISTING CAR PARKS
RELOCATED CAR PARKS
NEW CONC STEPS & LANDING
BICYCLE PARKING
RELOCATED CAR PARKS
NEW GREASE ARRESTER
PERMEABLE SOFT-FALL COVERING
SECURE PLAY SPACE
POSSIBLE HYDRANT NEW LOCATION
NEW COLORBOND FENCE & GATES
EXISTING RETAINING WALL TO REMAIN
EXISTING BOUNDARY FENCE TO REMAIN
EXISTING TREE TO REMAIN
PROPOSED FLOOR PLAN
SCALE 1:100 (A1)
SCALE 1:200 (A3)
0 1 2 3 4 5 10
SCALE
METRES
SEEDS UNITING CHURCH UPGRADE
SEEDS UNITING CHURCH
42 SUNNYMEADE DR, ABERFOYLE PARK SA 5159
AUGUST 2016
DWG 151611 SK32
arkvale architects